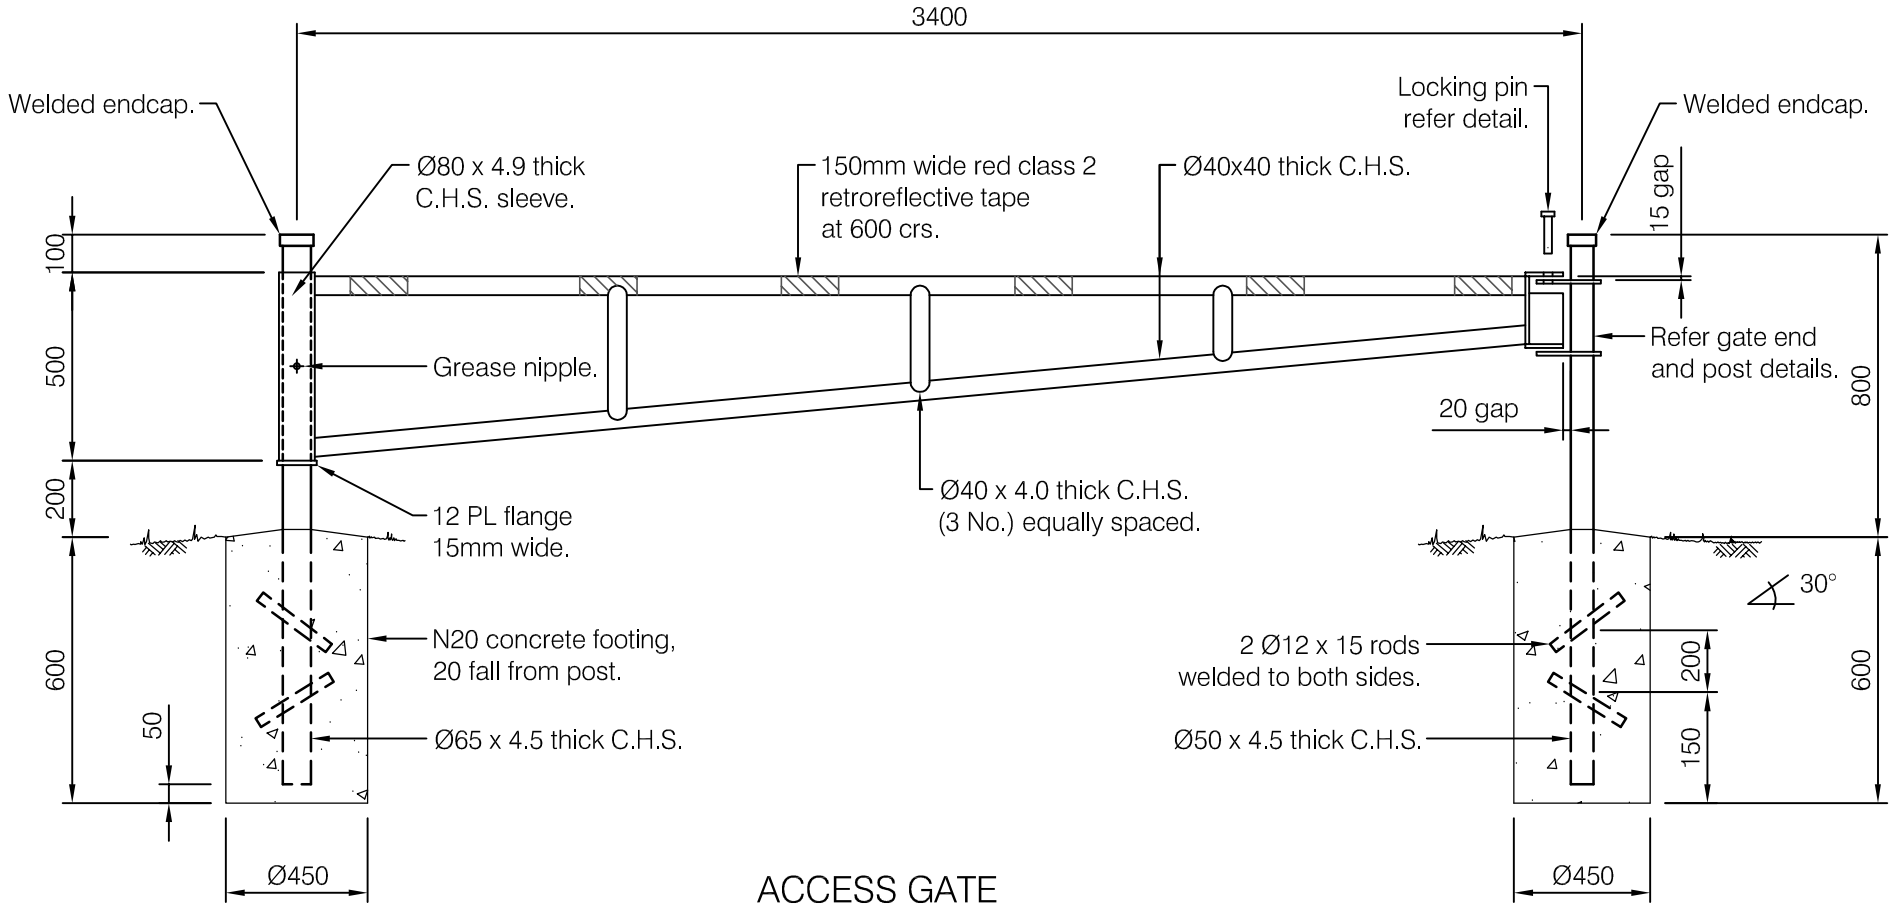

ACCESS GATE

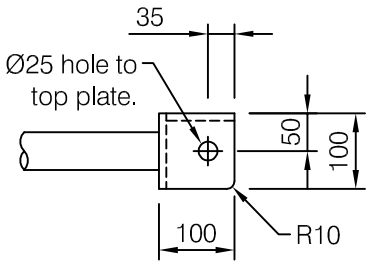

PLAN

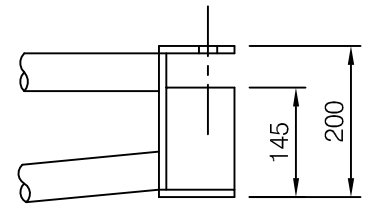

ELEVATION

GATE END

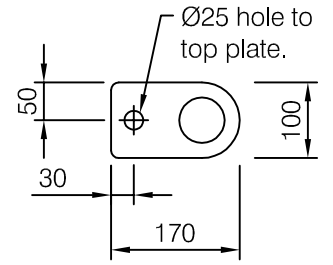

LOCATING PLATE

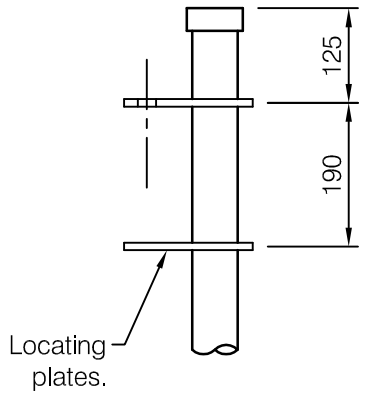

POST

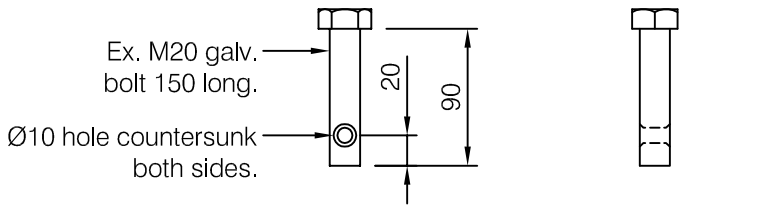

FRONT ELEVATION SIDE ELEVATION

LOCKING PIN

NOTES

1. All steelwork shall be hot dipped galvanised after fabrication.
2. All plates are 8mm thick unless noted otherwise.
3. All welds shall be 6mm c.f.w. to AS1554.
4. Concrete is N20 in accordance with AS1379 and AS3600.
5. All steel tube to AS1074
6. All dimensions are in millimetres.

REVISIONS	DATE
A ORIGINAL ISSUE	12/3/04

DISCLAIMER

The authors and sponsoring organisations shall have no liability or responsibility to the user or any other person or entity with respect to any liability, loss or damage caused or alleged to be caused, directly or indirectly, by the adoption and use of these Standard Drawings including, but not limited to, any interruption of service, loss of business or anticipatory profits, or consequential damages resulting from the use of these Standard Drawings. Persons must not rely on these Standard Drawings as the equivalent of, or a substitute for, project-specific design and assessment by an appropriately qualified professional.

FNQROC

PARK ACCESS GATE

Standard Drawing

S9010

A