TYPICAL BIKE LANE MARKING ON ROADS WITH UP TO 60Km/h SPEED LIMIT

PAVEMENT MARKINGS

LINE		LENGTH (mm)	GAP (mm)	WIDTH (mm)
CL –	CONTINUITY LINE	1000	3000	200
GWL –	GIVE WAY LINE	600	600	300
EL –	EDGE LINE			100
BLL –	BROKEN LANE LINE	3000	9000	100
DBL –	DOUBLE BARRIER LINE			80
SL –	STOP LINE			300

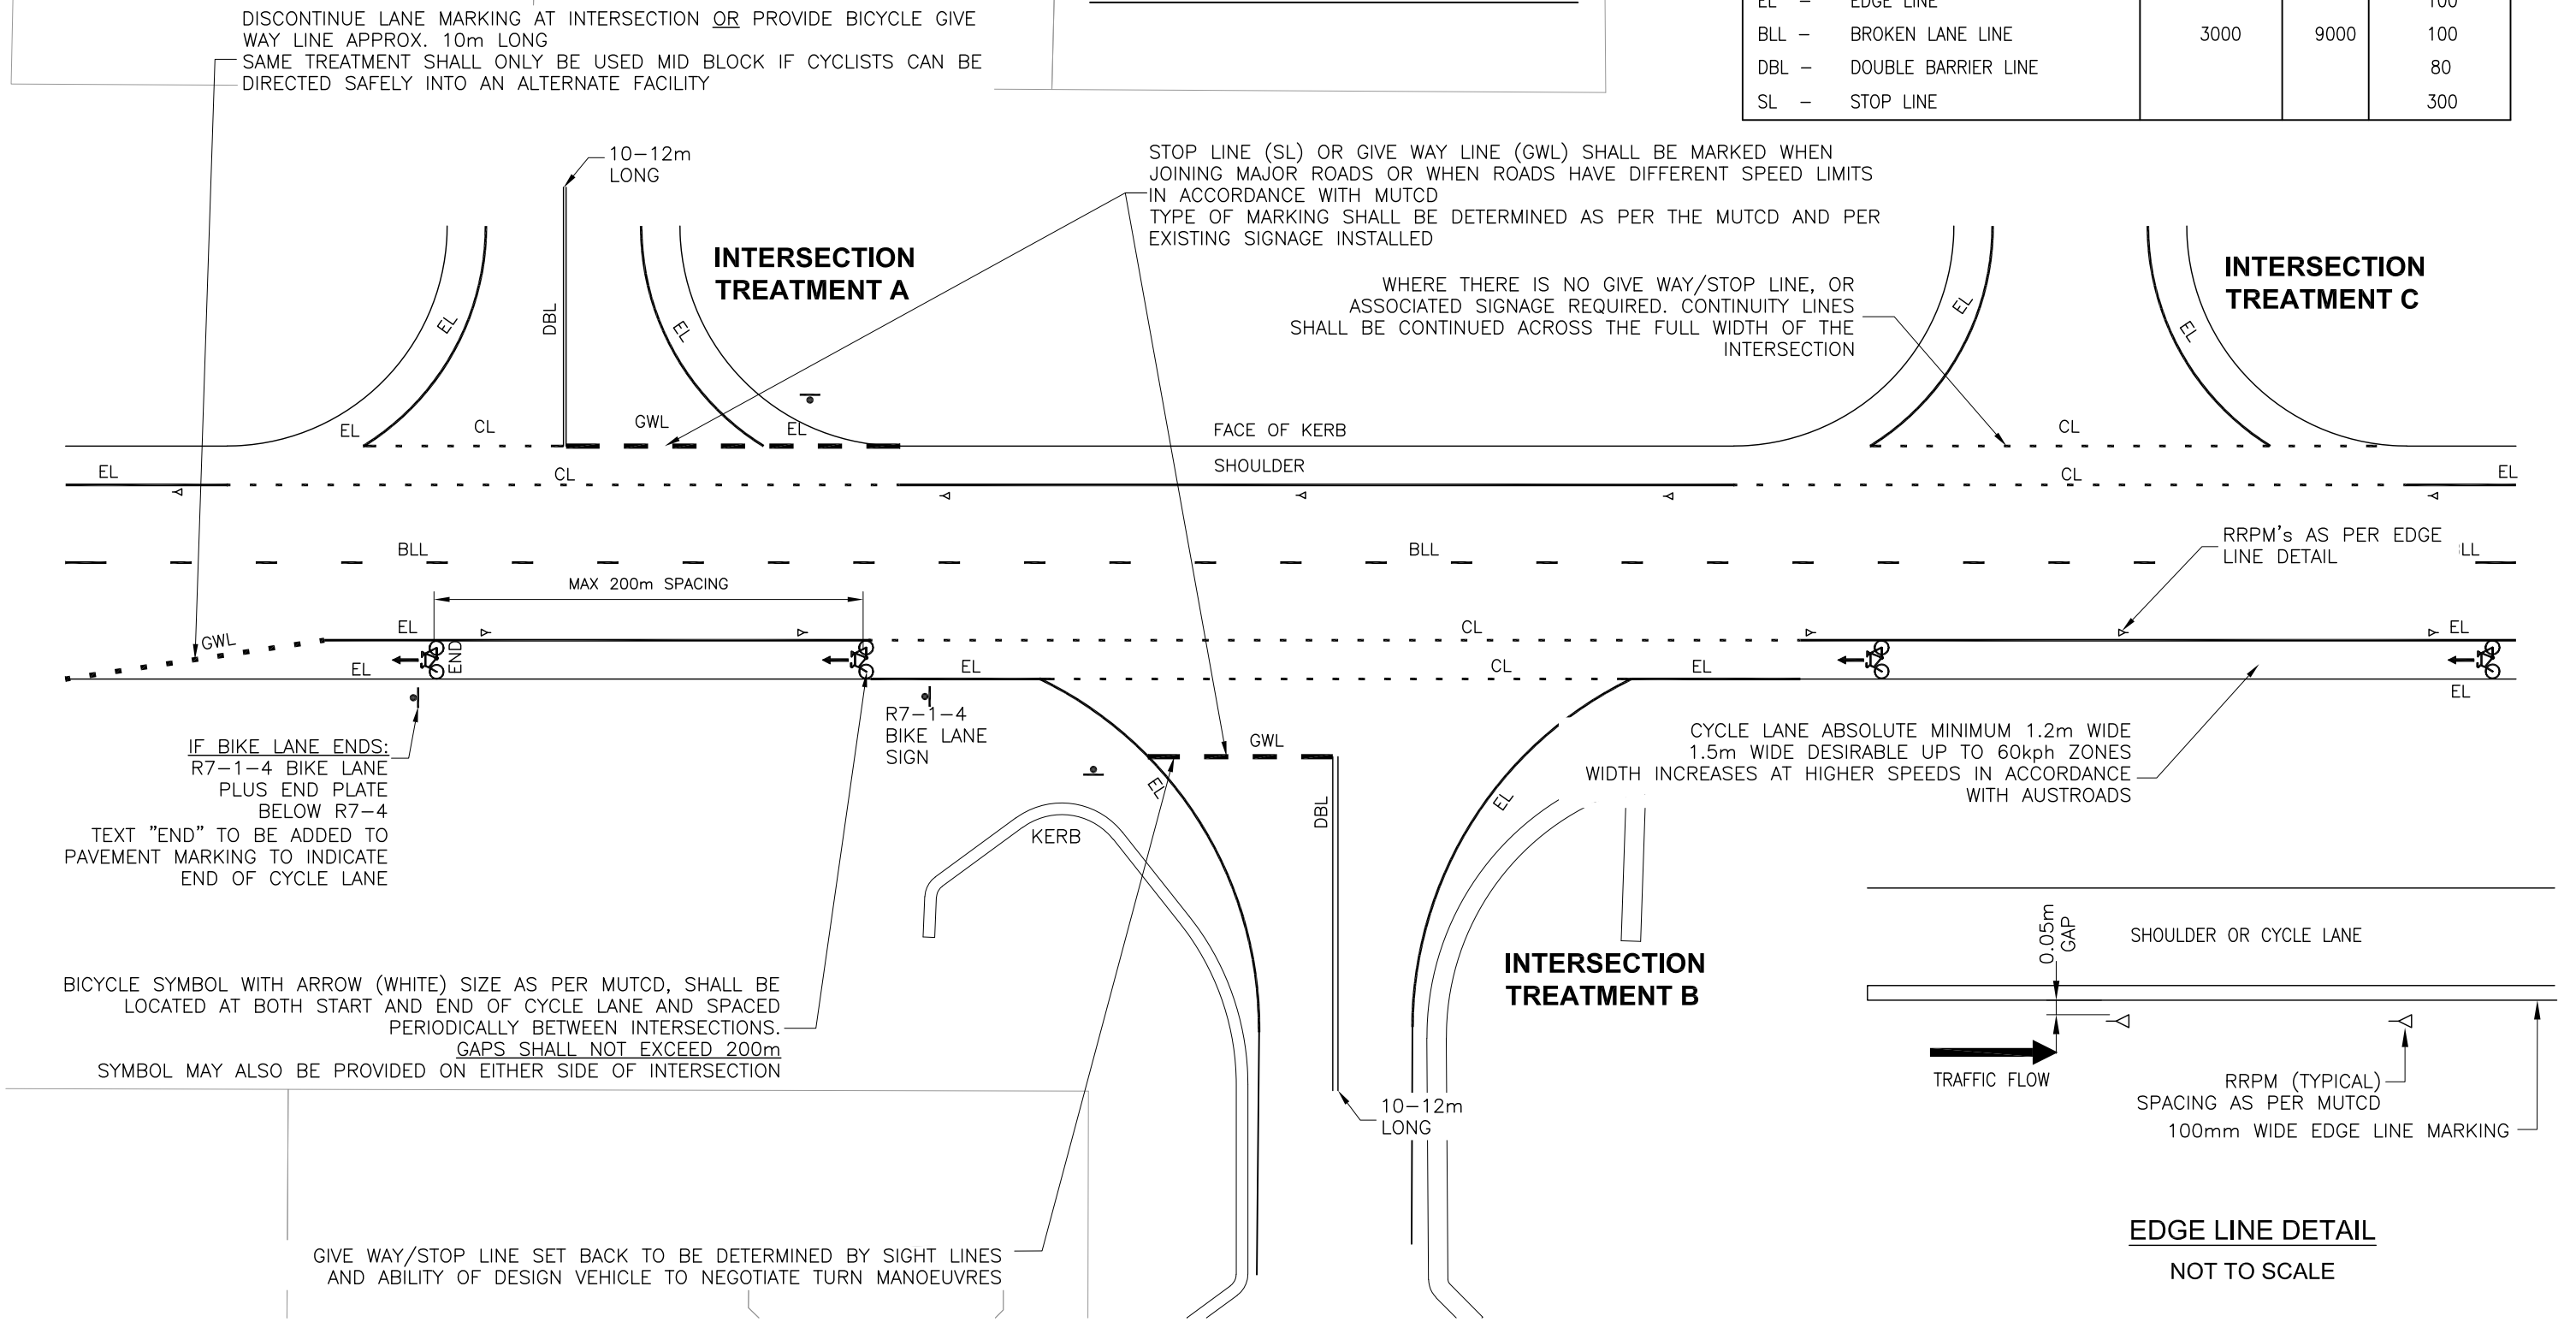

EDGE LINE DETAIL

NOT TO SCALE

B	CONTINUITY LINE WIDTH AMENDED	13/07/20
A	ORIGINAL ISSUE	23/10/17
REVISIONS		DATE

DISCLAIMER

The authors and sponsoring organisations shall have no liability or responsibility to the user or any other person or entity with respect to any liability, loss or damage caused or alleged to be caused, directly or indirectly, by the adoption and use of these Standard Drawings including, but not limited to, any interruption of service, loss of business or anticipatory profits, or consequential damages resulting from the use of these Standard Drawings. Persons must not rely on these Standard Drawings as the equivalent of, or a substitute for, project-specific design and assessment by an appropriately qualified professional.

FNQROC

STANDARD LINE TREATMENT
WITH CYCLE LANE & SEALED SHOULDER
(NON SIGNALISED INTERSECTION)

Standard Drawing

S1096

A | B