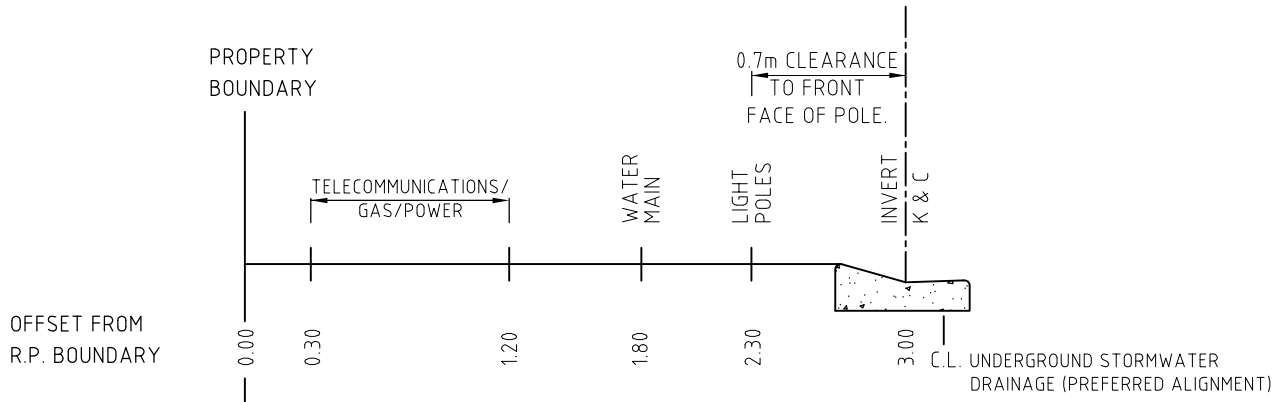

3.00m VERGE

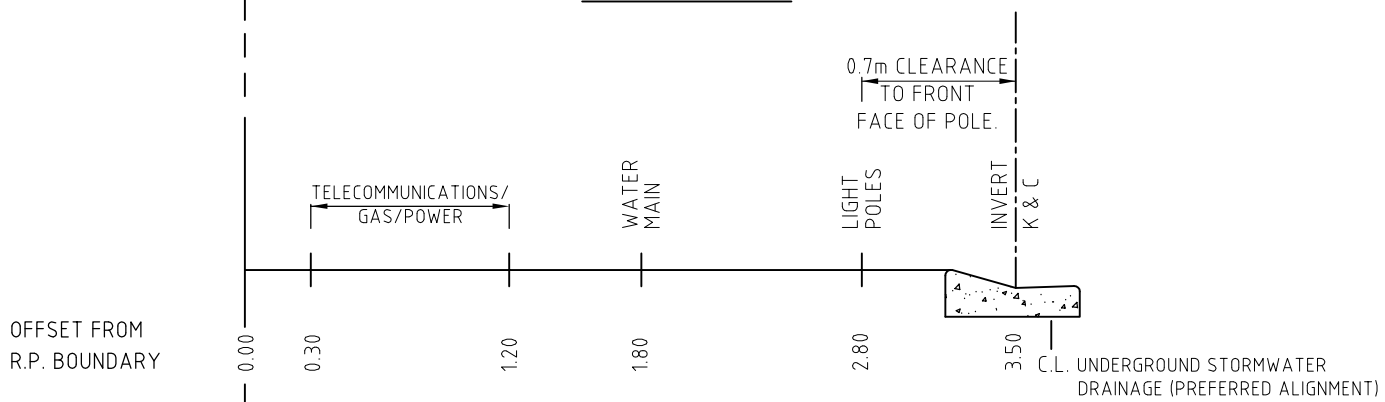

3.50m VERGE

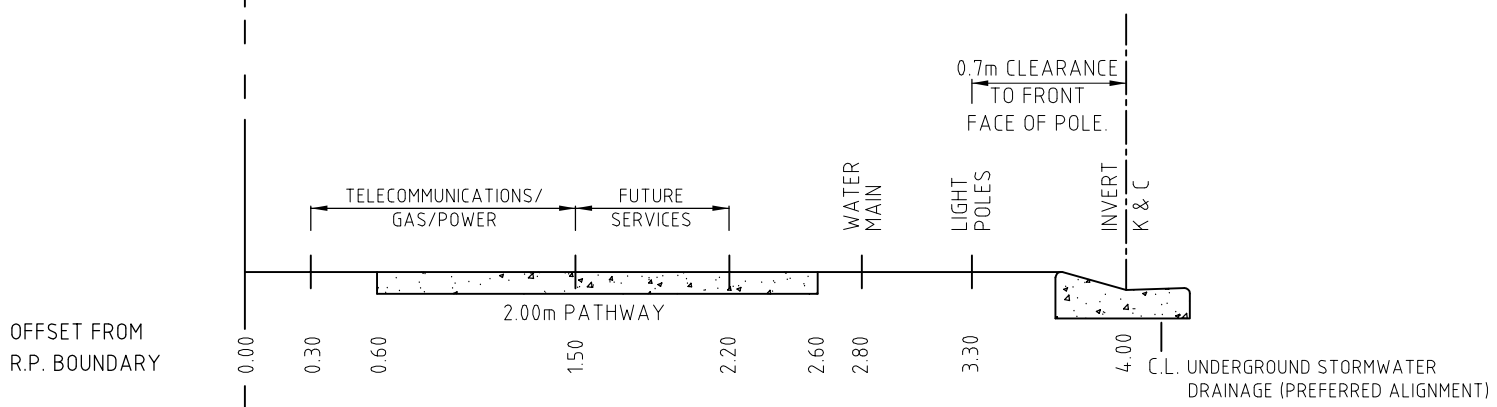

4.00m VERGE

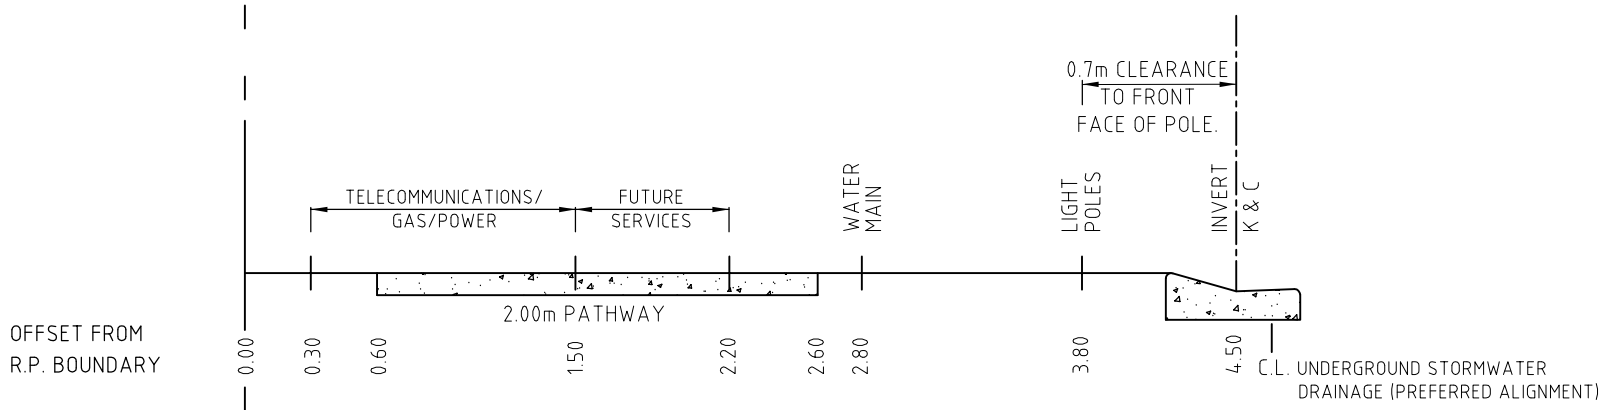

4.50m VERGE

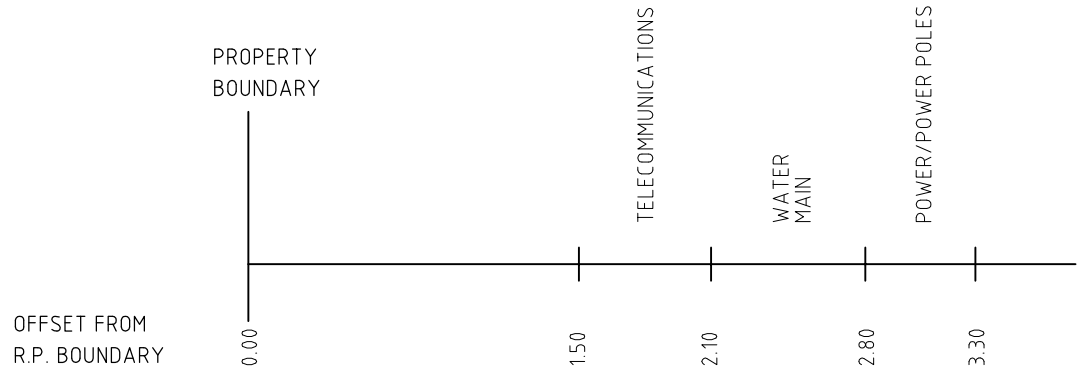

RURAL RESIDENTIAL SUBDIVISIONS & RURAL

ROADS WITHOUT K & C

Issue	Amendment	Date	Issue	Amendment	Date

CASSOWARY COAST REGIONAL COUNCIL
ENGINEERING SERVICES DEPT. Ph (07) 4030 2272
CLARE STREET, INNISFAIL QLD. Fax (07) 4061 7685

Scale	N.T.S.
Drawn	S.K.S.
Designed	S.K.S.
Checked	C.F.S.
Date	SEPTEMBER 2009
Job File	
Datum	
Approved	

PUBLIC UTILITIES ALLOCATION IN FOOTPATHS RESIDENTIAL & RURAL RESIDENTIAL

Job No.	
09042	
Volume	Revision
V1/1	0